BRIDGE ALTERNATIVE

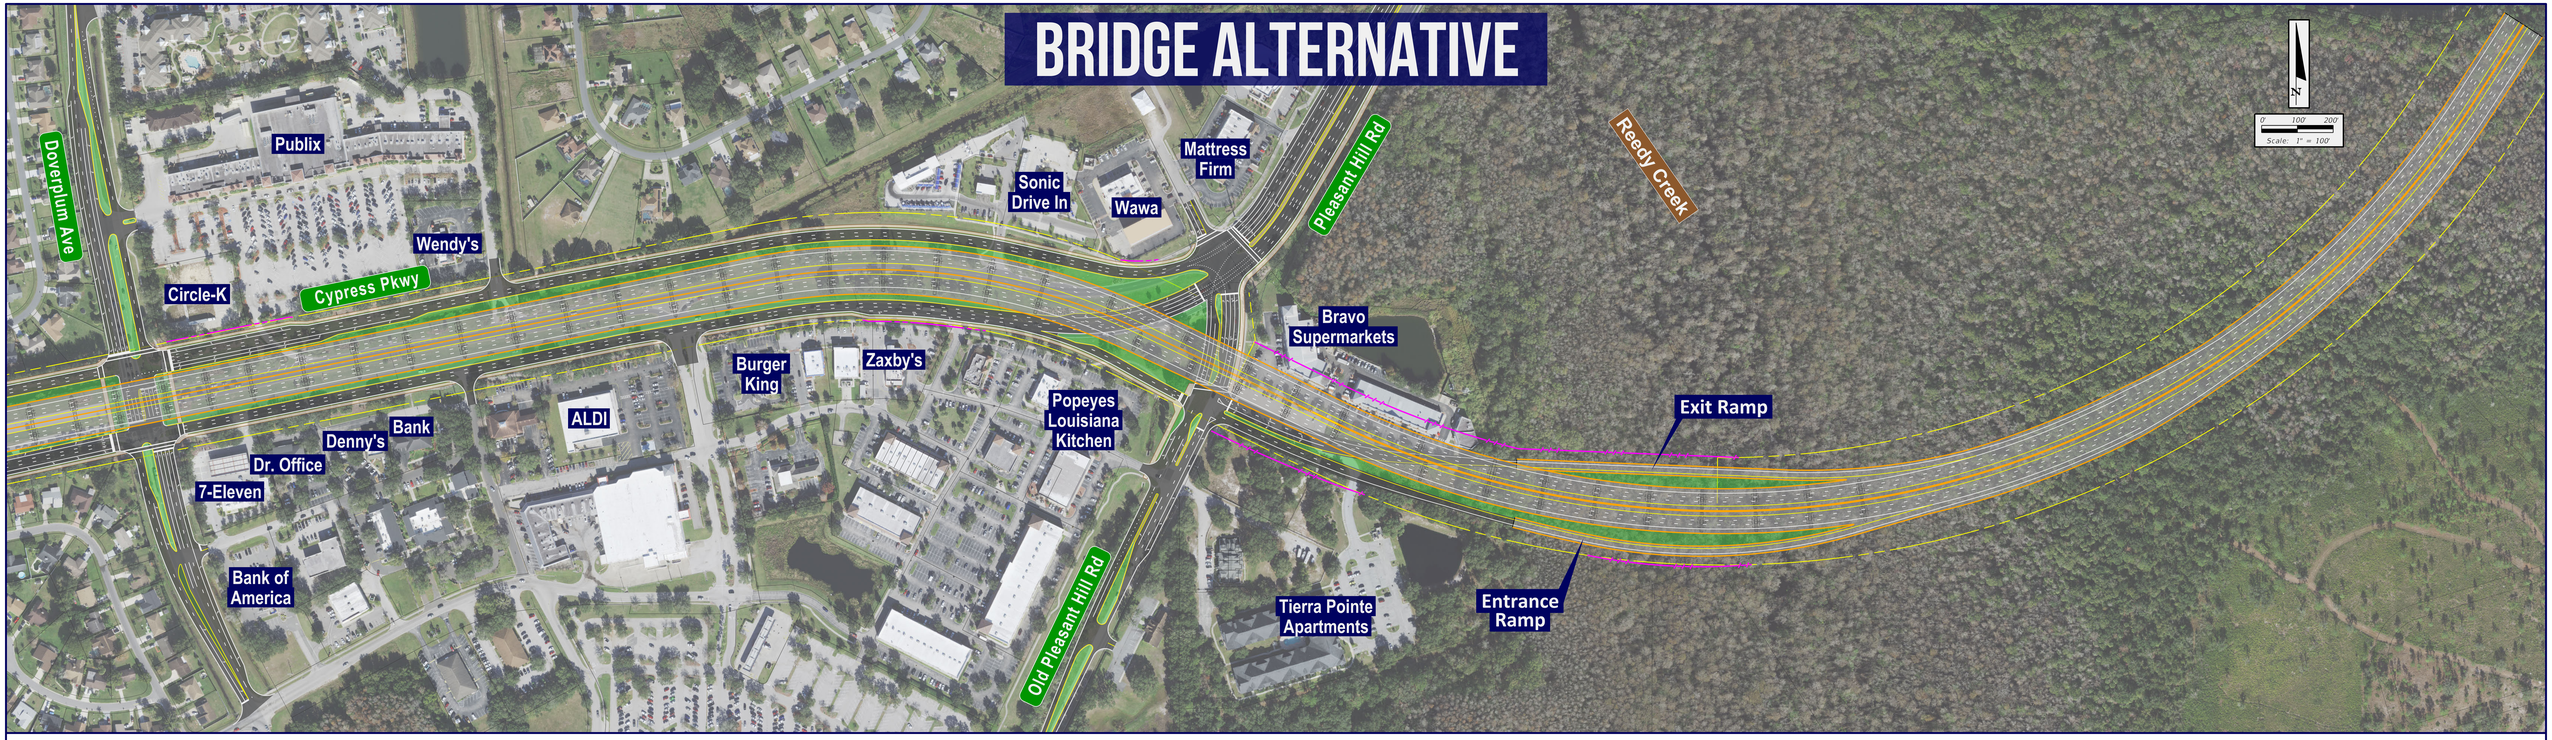

WALL ALTERNATIVE

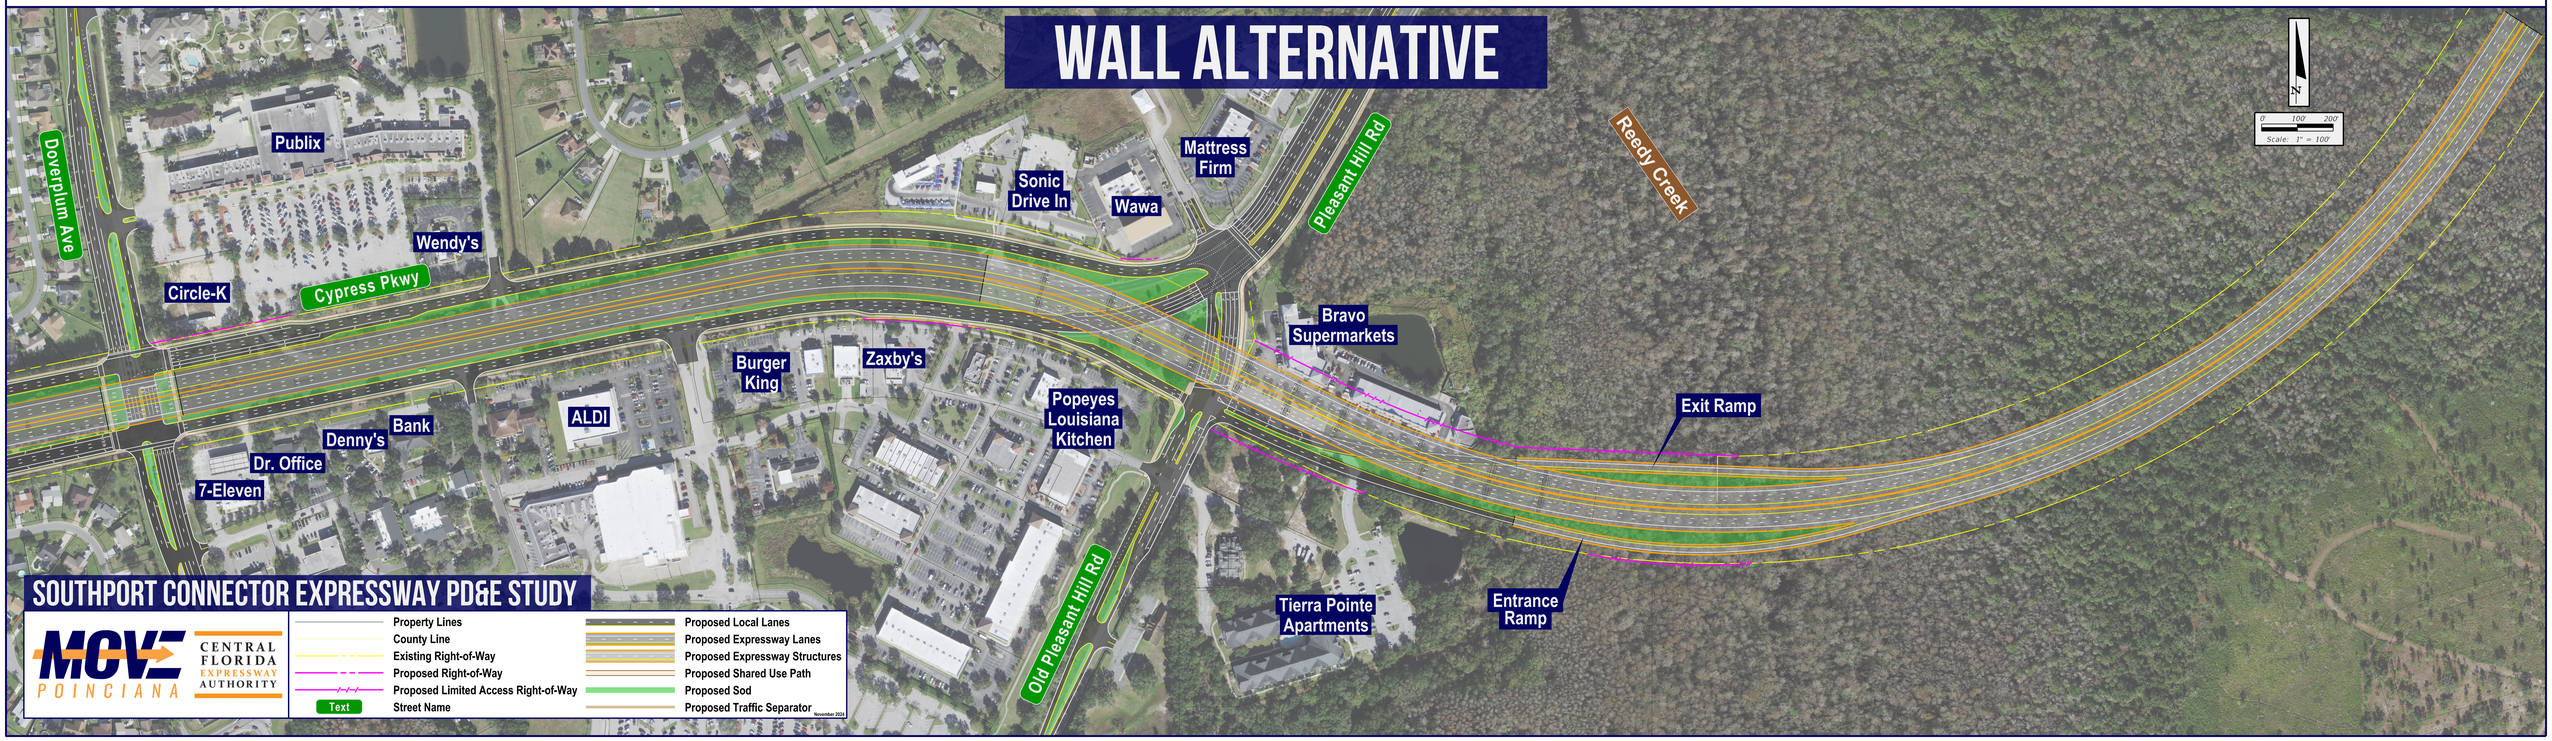

SOUTHPORT CONNECTOR EXPRESSWAY PD&E STUDY

MCVE POINCIANA

CENTRAL FLORIDA EXPRESSWAY AUTHORITY

- Property Lines
- County Line
- Existing Right-of-Way
- Proposed Right-of-Way
- Proposed Limited Access Right-of-Way
- Text — Street Name
- Proposed Local Lanes
- Proposed Expressway Lanes
- Proposed Expressway Structures
- Proposed Shared Use Path
- Proposed Sod
- Proposed Traffic Separator

November 2024